



IMPORTANT: Soft resilient surfacing should be placed in the use zones of all equipment, as specified for each type of equipment, and at depths to meet the critical fall heights as specified by the U.S. consumer Product Safety Commission, ASTM standard F 1487 and Canadian Standard CAN/CSA-Z-614-20

RECOMENDED AGE:	2 - 5 & 5 - 12
TYPE OF SURFACING:	EWF
TOTAL AREA:	109 SQM
TYPE OF CURB:	
LENGTH OF CURB:	
FALL HEIGHT:	2.4 M
INSTALLATION METHOD:	IN GROUND




CRYSTAL RIDGE PARK
OPTION 1

**TIM AYLESWORTH**
403-921-2502
tim@parknplaydesign.com

PROJECT NAME:	S3817
DATE:	MAY 28, 2024
SCALE:	1:50
DRAWN BY:	RP

**THIS DRAWING CAN BE SCALED ONLY
WHEN IN AN 11"X17" FORMAT**

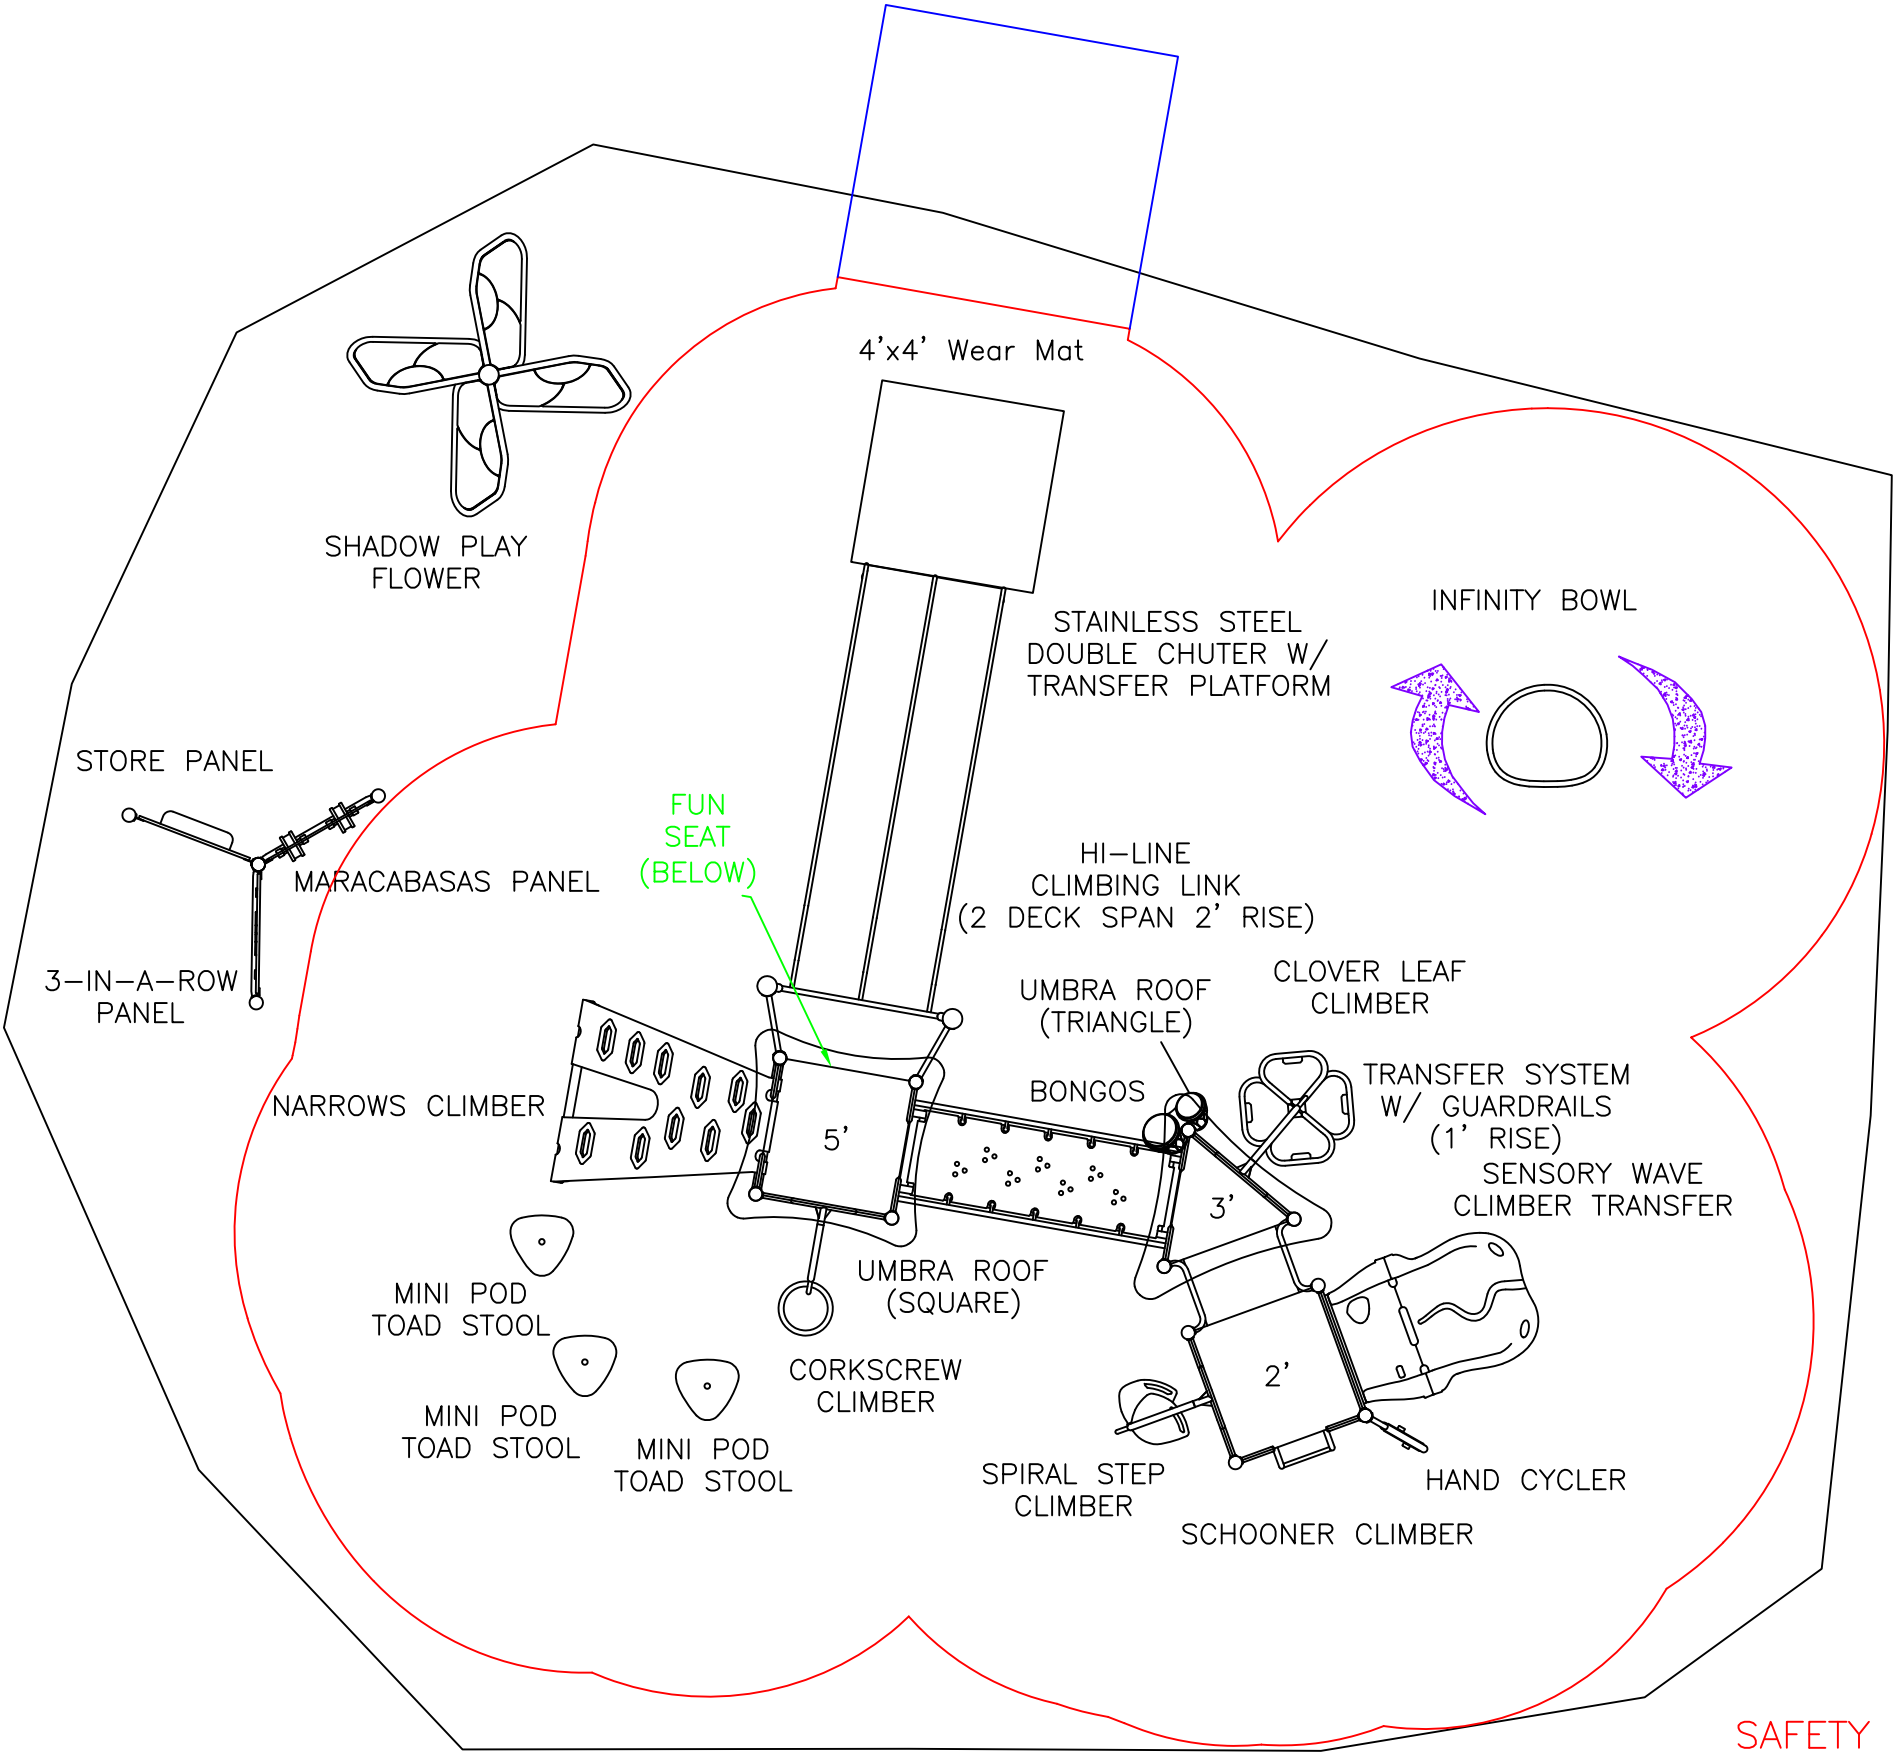

SAFETY ZONE
NON ENCROACHMENT ZONE
UNDER DECK COMPONENT

