




PARK N PLAY DESIGN
#20, 10 WRANGLER PLACE S.E.
ROCKY VIEW COUNTY, AB
T1X 0L7
(866) 551-8188
WWW.PARKNPLAYDESIGN.COM

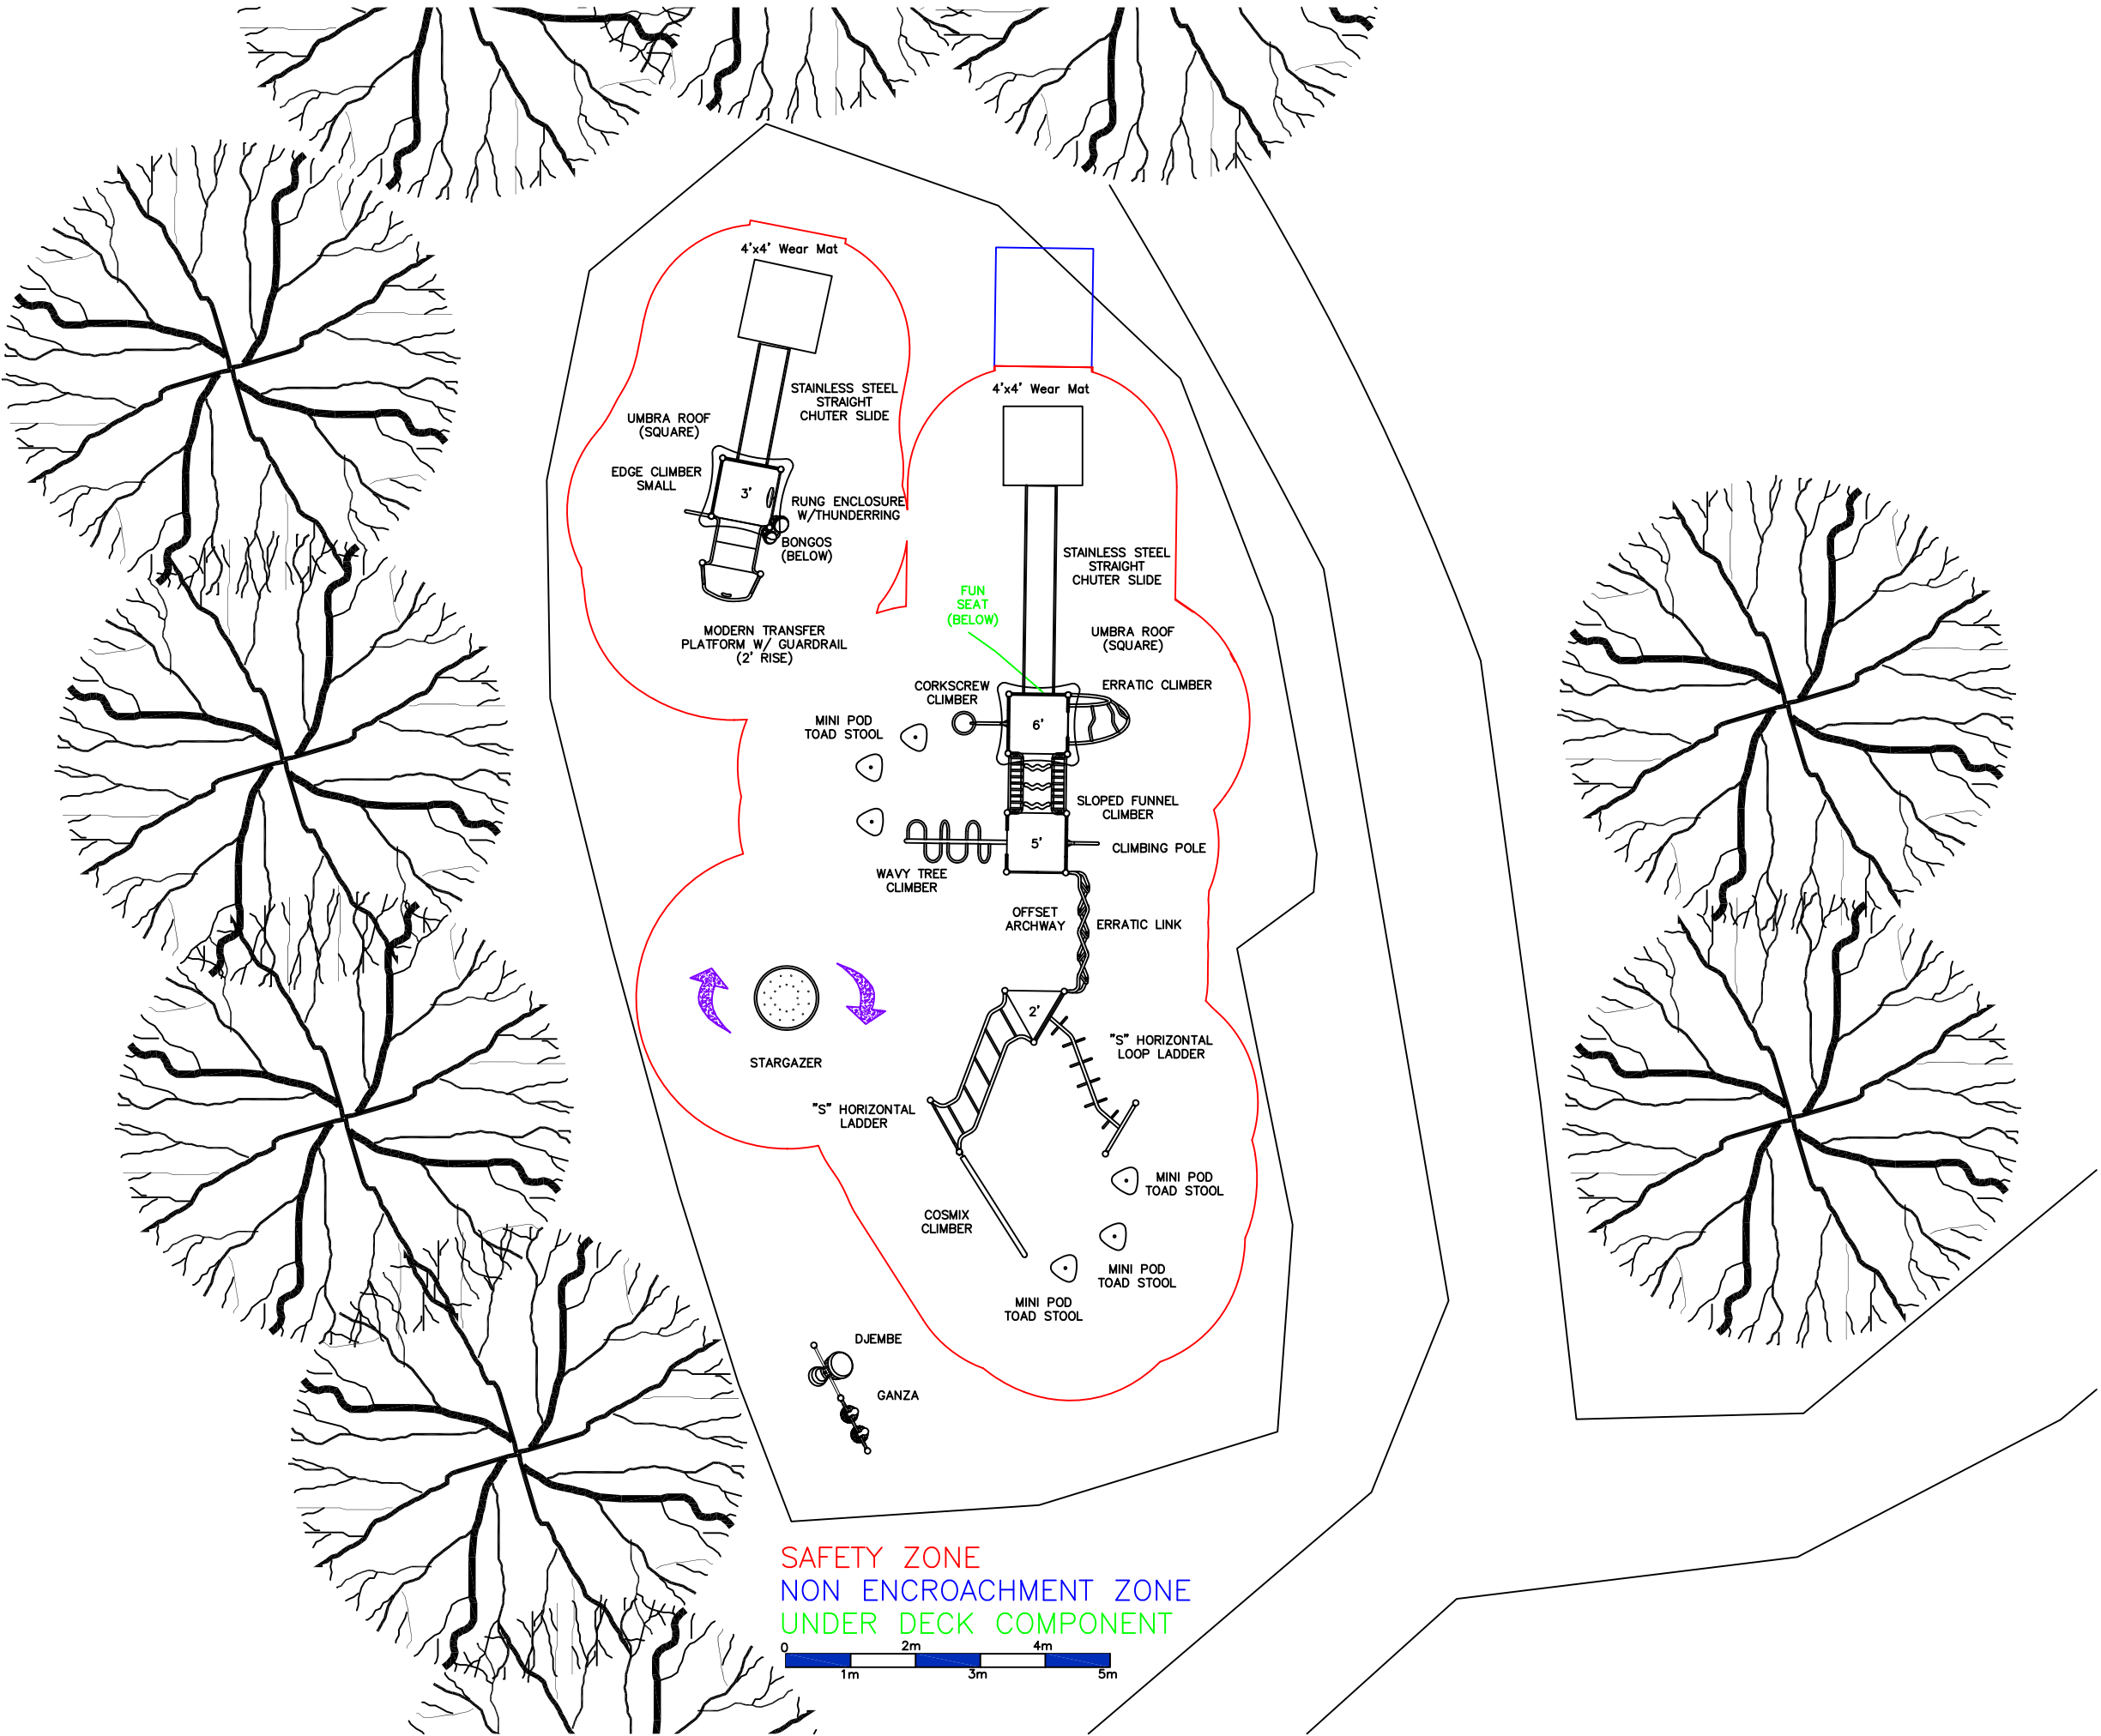

IMPORTANT: Soft resilient surfacing should be placed in the use zones of all equipment, as specified for each type of equipment, and at depths to meet the critical fall heights as specified by the U.S. consumer Product Safety Commission, ASTM standard F 1487 and Canadian Standard CAN/CSA-Z-614-20

RECOMENDED AGE:	2 - 5 & 5 - 12
TYPE OF SURFACING:	EWf
TOTAL AREA:	270 SQM
TYPE OF CURB:	
LENGTH OF CURB:	
FALL HEIGHT:	2.7 M
INSTALLATION METHOD:	IN GROUND



SUNTREE PARK
OPTION 1

TIM AYLESWORTH



PROJECT NAME:	S3817
DATE:	MAY 28, 2024
SCALE:	1:100
DRAWN BY:	RP

THIS DRAWING CAN BE SCALED ONLY
WHEN IN AN 11"X17" FORMAT













