



*ALL RENDERS AND PICTURES ARE SHOWN FOR ILLUSTRATIVE PURPOSES ONLY,
REFER TO QUOTE AND COMPONENT LIST IF APPLICABLE FOR PRODUCTS

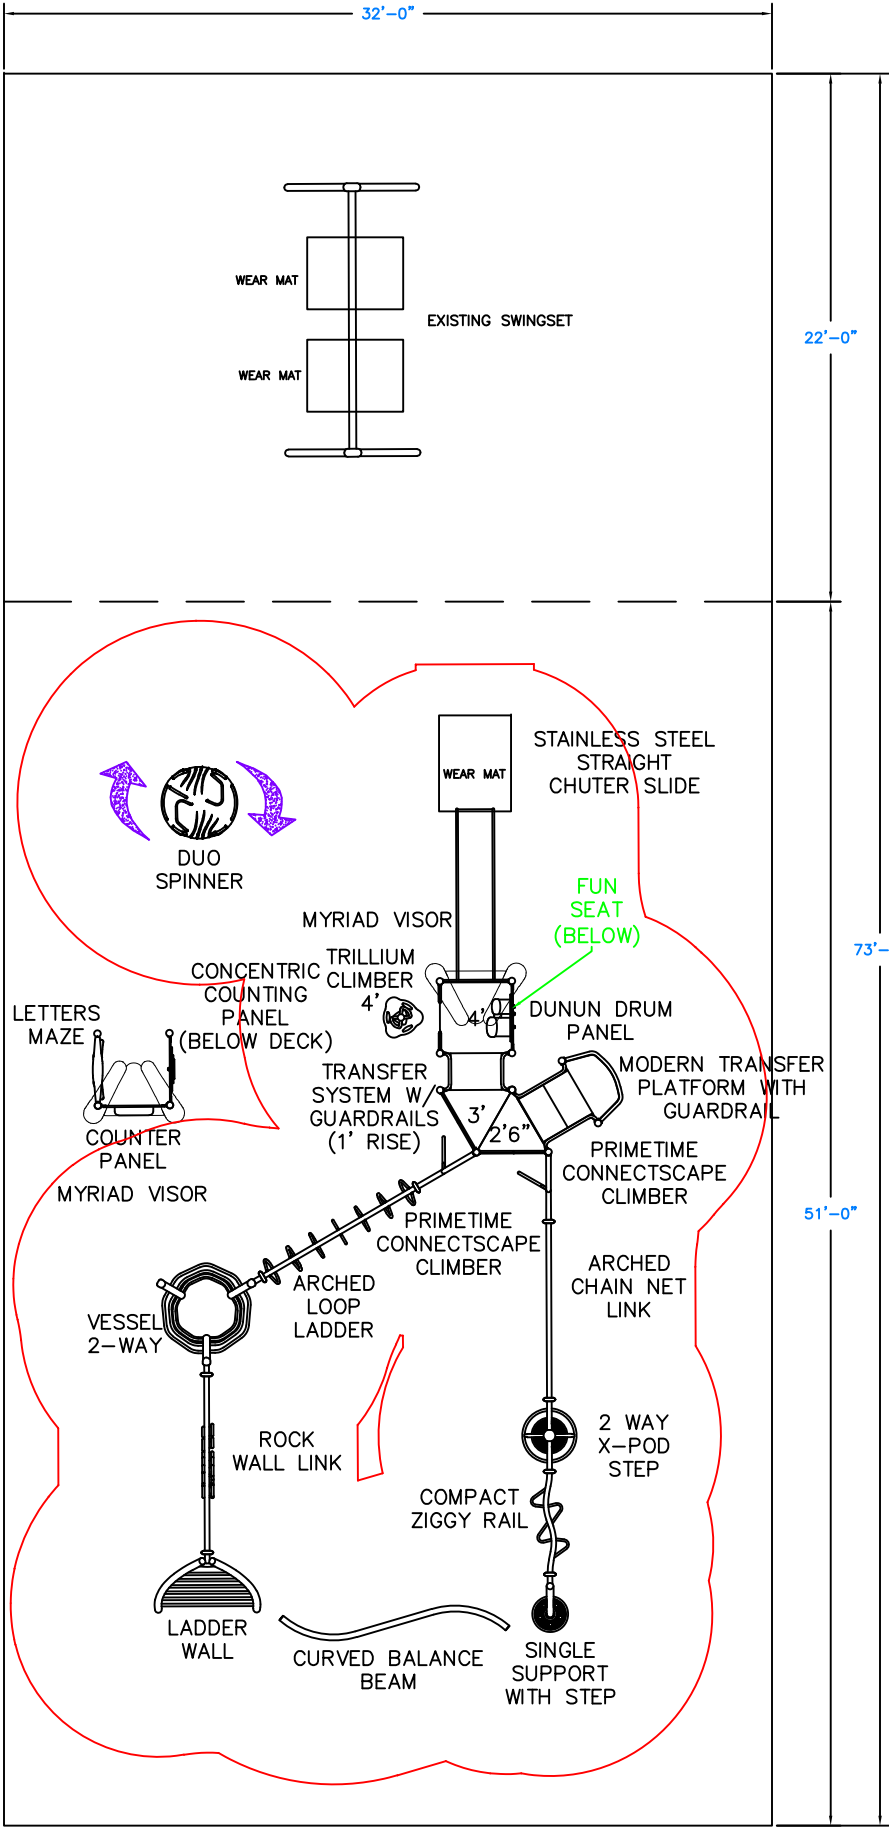

SAFETY ZONE
NON ENCROACHMENT ZONE
UNDER DECK COMPONENT



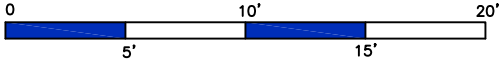

PARK N PLAY DESIGN
#20, 10 WRANGLER PLACE S.E.
ROCKY VIEW COUNTY, AB
T1X 0L7
(866) 551-8188
WWW.PARKNPLAYDESIGN.COM



IMPORTANT: Soft resilient surfacing should be placed in the use zones of all equipment, as specified for each type of equipment, and at depths to meet the critical fall heights as specified by the U.S. consumer Product Safety Commission, ASTM standard F 1487 and Canadian Standard CAN/CSA-Z-614-20

RECOMENDED AGE:	18M - 5 & 5 - 12
TYPE OF SURFACING:	EWf
TOTAL AREA:	2336 SQFT
TYPE OF CURB:	BERM
LENGTH OF CURB:	210 FT
FALL HEIGHT:	8 FT
INSTALLATION METHOD:	IN GROUND

ARDIEL PARK OPTION 2
OKOTOKS, AB

TIM AYLESWORTH



403-921-2602
tim@parknplaydesign.com

NOTE:

SHOP DRAWING/ SUBMITTAL REVIEW

☐ REVIEWED AND ACCEPTED
☐ REVIEWED WITH CHANGES NOTED

APPROVAL CONFIRMS THE DESIGN MEETS THE AGREED CONCEPT AND CONTRACT DOCUMENTS. CHANGES AFTER APPROVAL MAY RESULT IN ADDED COST OR DELAYS.

BY: _____ DATE: _____

PROJECT NAME:	S4275
DATE:	FEB 18, 2026
SCALE:	1/8" = 1'-0"
DRAWN BY:	ND

THIS DRAWING CAN BE SCALED ONLY
WHEN IN AN 11"X17" FORMAT









