



IMPORTANT: Soft resilient surfacing should be placed in the use zones of all equipment, as specified for each type of equipment, and at depths to meet the critical fall heights as specified by the U.S. consumer Product Safety Commission, ASTM standard F 1487 and Canadian Standard CAN/CSA-Z-614-20

RECOMENDED AGE:	18M - 5 & 5 - 12
TYPE OF SURFACING:	EWFF
TOTAL AREA:	2214 SQFT
TYPE OF CURB:	BERM
LENGTH OF CURB:	190 FT
FALL HEIGHT:	8 FT
INSTALLATION METHOD:	IN GROUND

KINSMEN PARK OPTION 2
OKOTOKS, AB

TIM AYLESWORTH



403-921-2602
tim@parknplaydesign.com

NOTE:

- SHOP DRAWING/ SUBMITTAL REVIEW**
- ☐ REVIEWED AND ACCEPTED
 - ☐ REVIEWED WITH CHANGES NOTED

APPROVAL CONFIRMS THE DESIGN MEETS THE AGREED CONCEPT AND CONTRACT DOCUMENTS. CHANGES AFTER APPROVAL MAY RESULT IN ADDED COST OR DELAYS.

BY: _____ DATE: _____


PROJECT NAME: **S4276**

DATE: **FEB 19, 2026**


SCALE: **3/16" = 1'-0"**

DRAWN BY: **ND**

THIS DRAWING CAN BE SCALED ONLY WHEN IN AN 11"X17" FORMAT

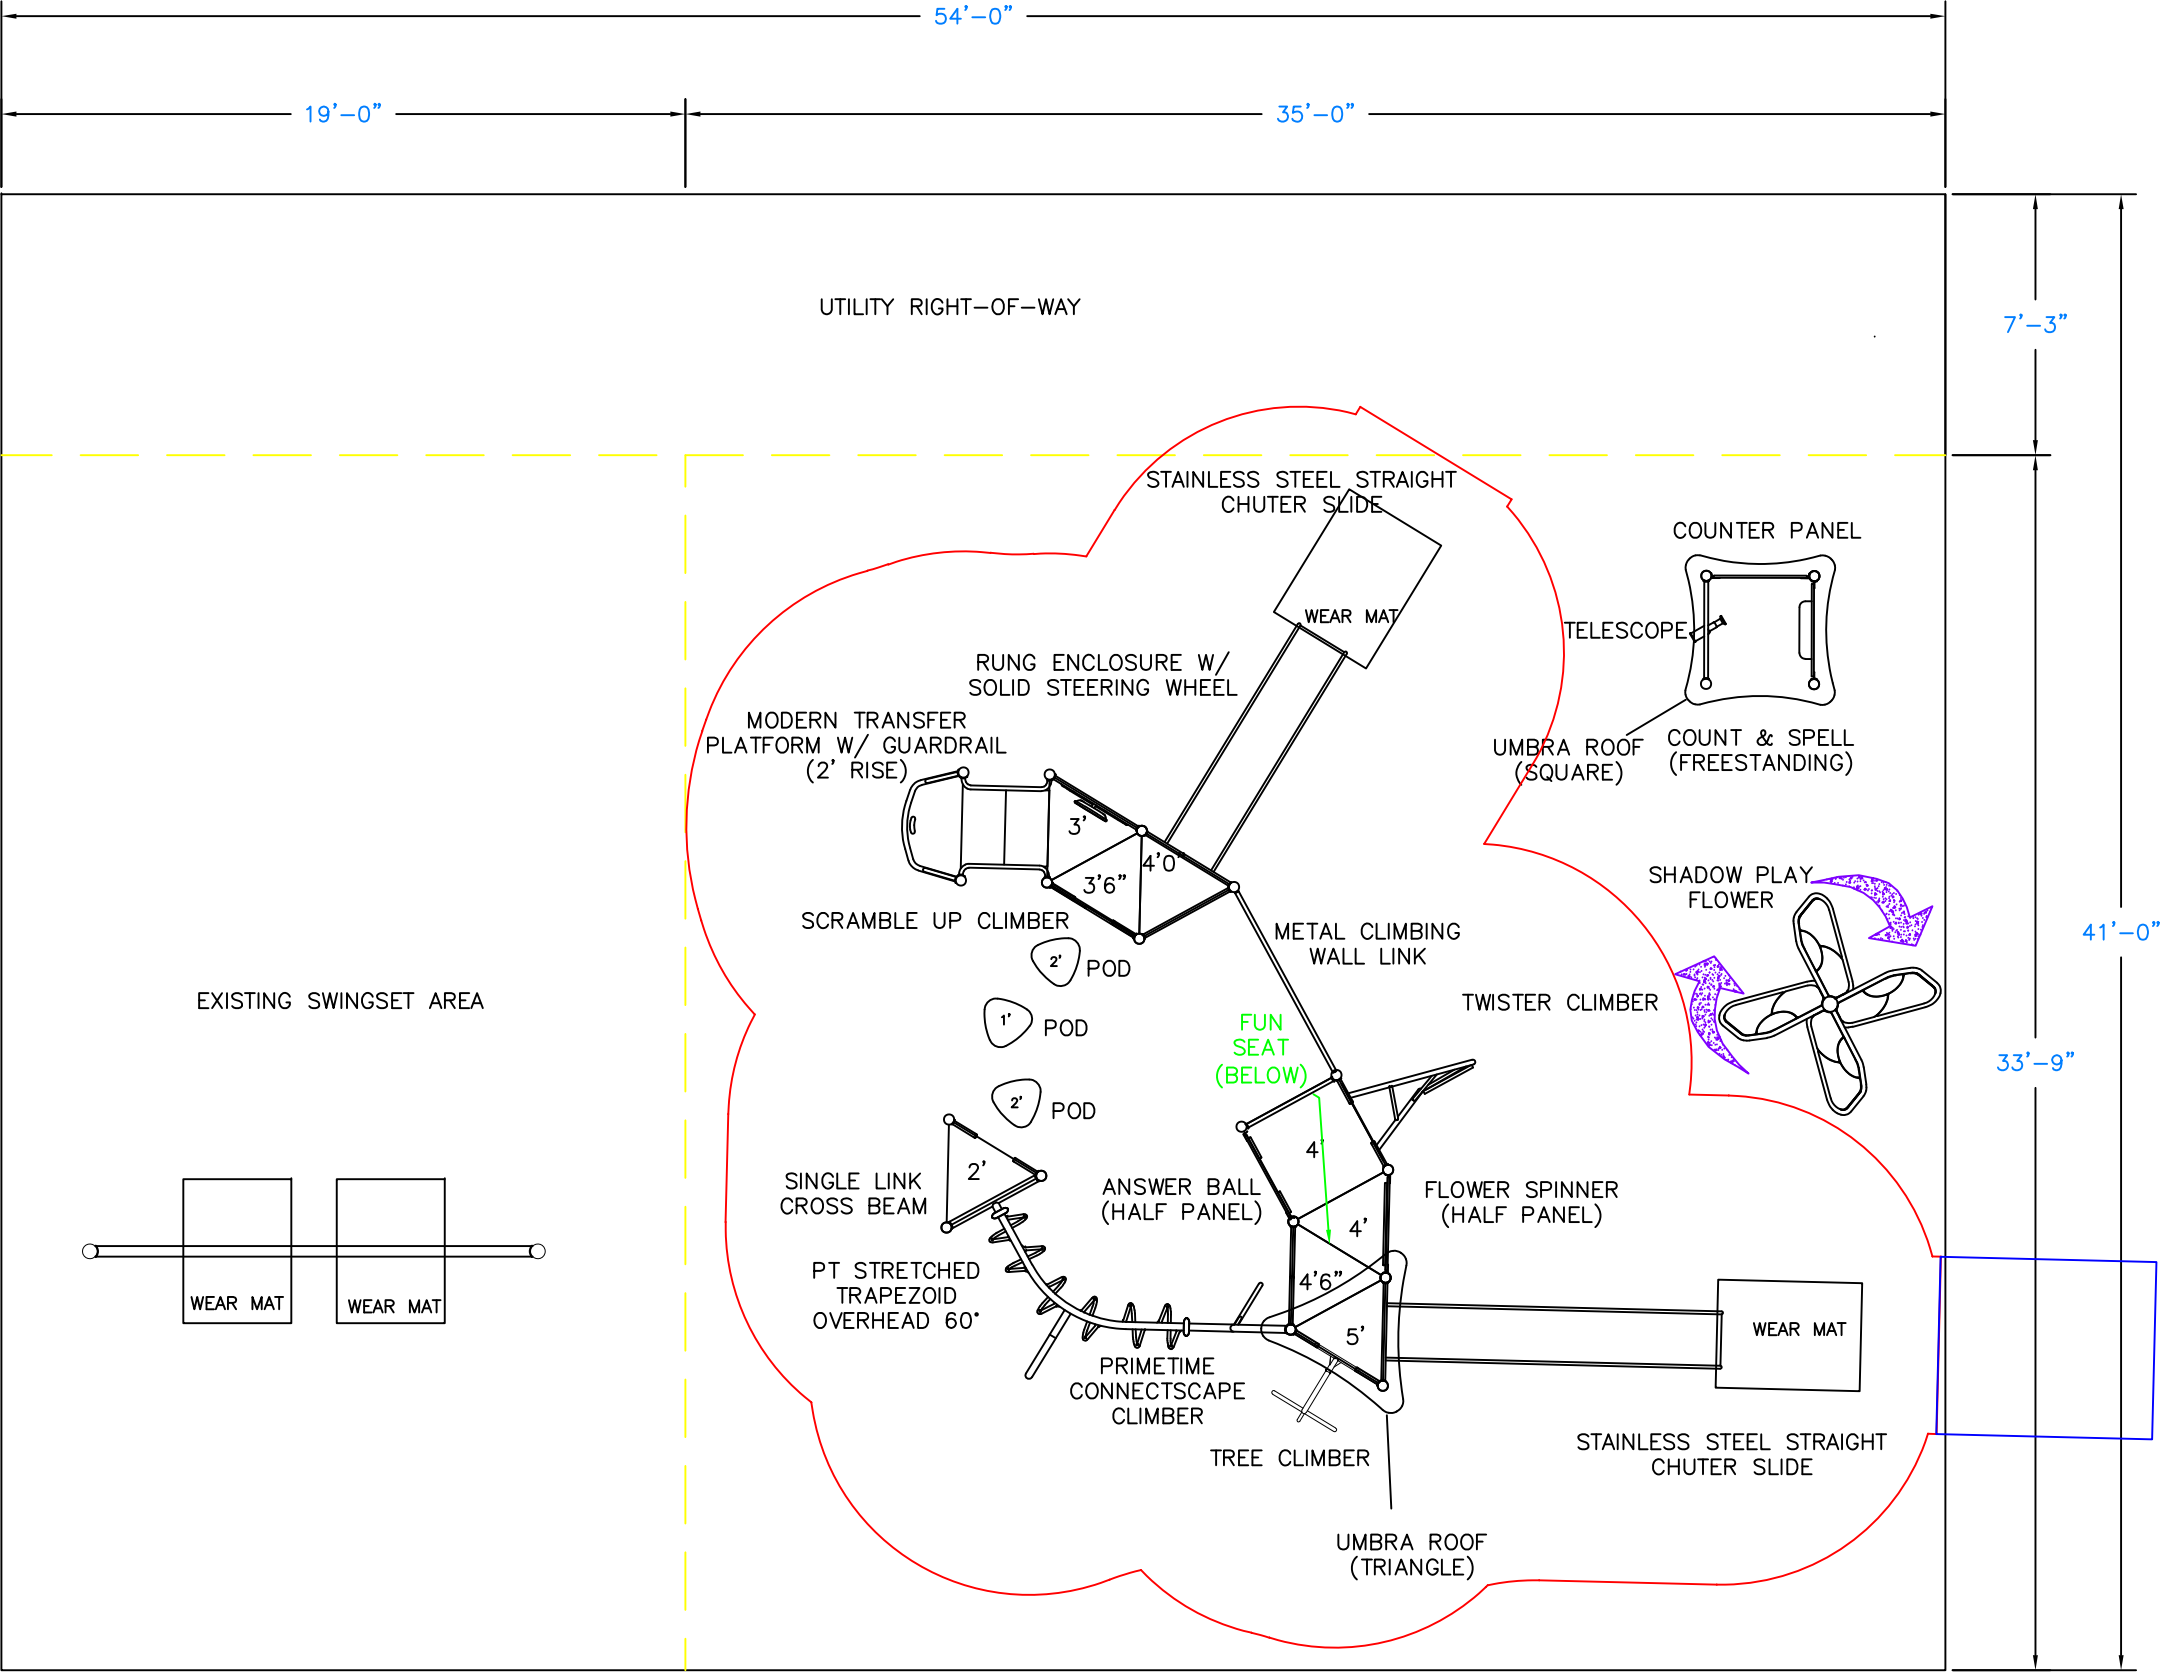

SAFETY ZONE
NON ENCROACHMENT ZONE
UNDER DECK COMPONENT

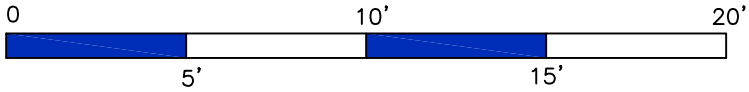

*ALL RENDERS AND PICTURES ARE SHOWN FOR ILLUSTRATIVE PURPOSES ONLY,
REFER TO QUOTE AND COMPONENT LIST IF APPLICABLE FOR PRODUCTS

