


Final Concept Design

This design proposes a **flow bowl** with miniramp end and multiple depths for learning and progression. Around the perimeter, **street style features** complement the main bowl feature. A long flat ledge, slappy curb, flat rail and bank to curb features provide some street style variety beyond the transition style feature. The **Southside Skatepark** being primarily transition focused, complements the other street style focused skatepark in Okotoks north

- Pedestrian Circulation
- Rider Circulation
- Staging Area


Feature Legend

- ① 2.5ft Bank with Curb
- ② Flow Bowl - 4ft Miniramp end
- ③ Flow Bowl - 2.5ft Roll-up pocket
- ④ Flow Bowl - 5ft Deep end with 1ft Extension Pocket
- ⑤ Street Lane - 12in high Long Curved Ledge
- ⑥ Street Lane - Slappy Curb
- ⑦ Street Lane - Flat Round Rail
- ⑧ Main Entrance Connection to Pathway

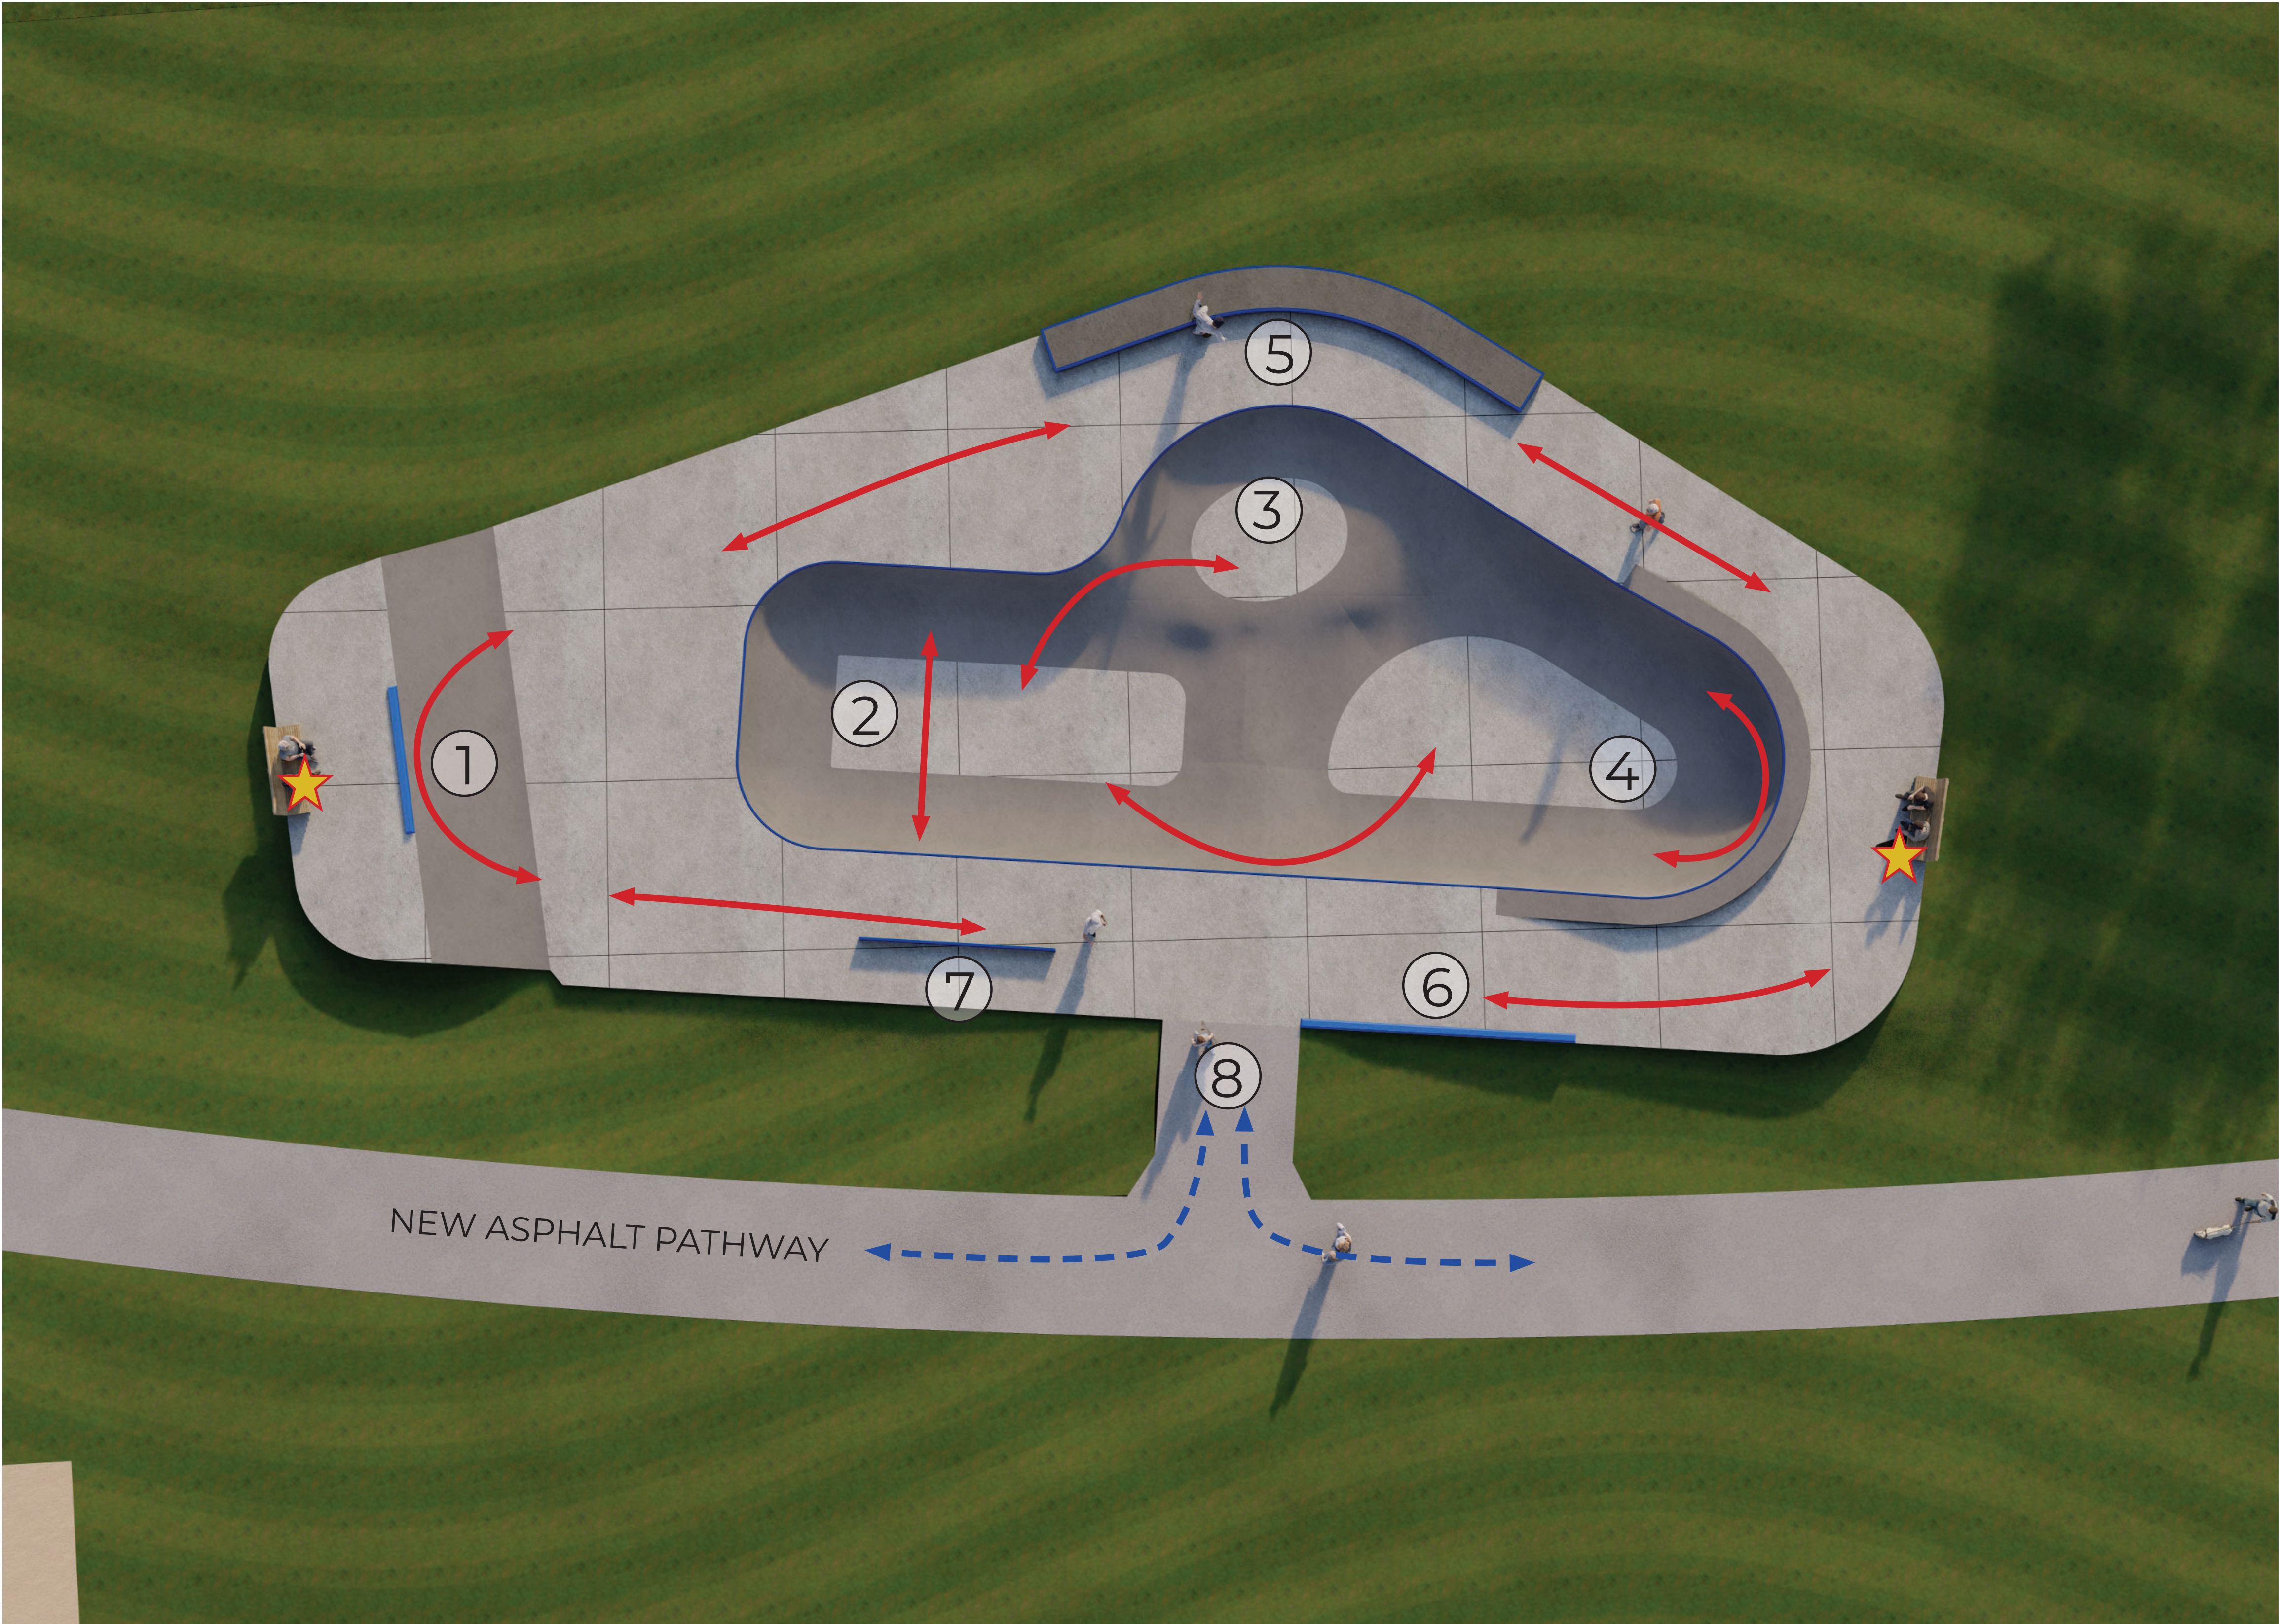


Skatepark features are schematic and may be modified during detailed design based on community input, project budget and site constraints. The current design is schematic to represent the intended terrain style within the project scope.

Final Concept Design 3D Renderings Sheet 1

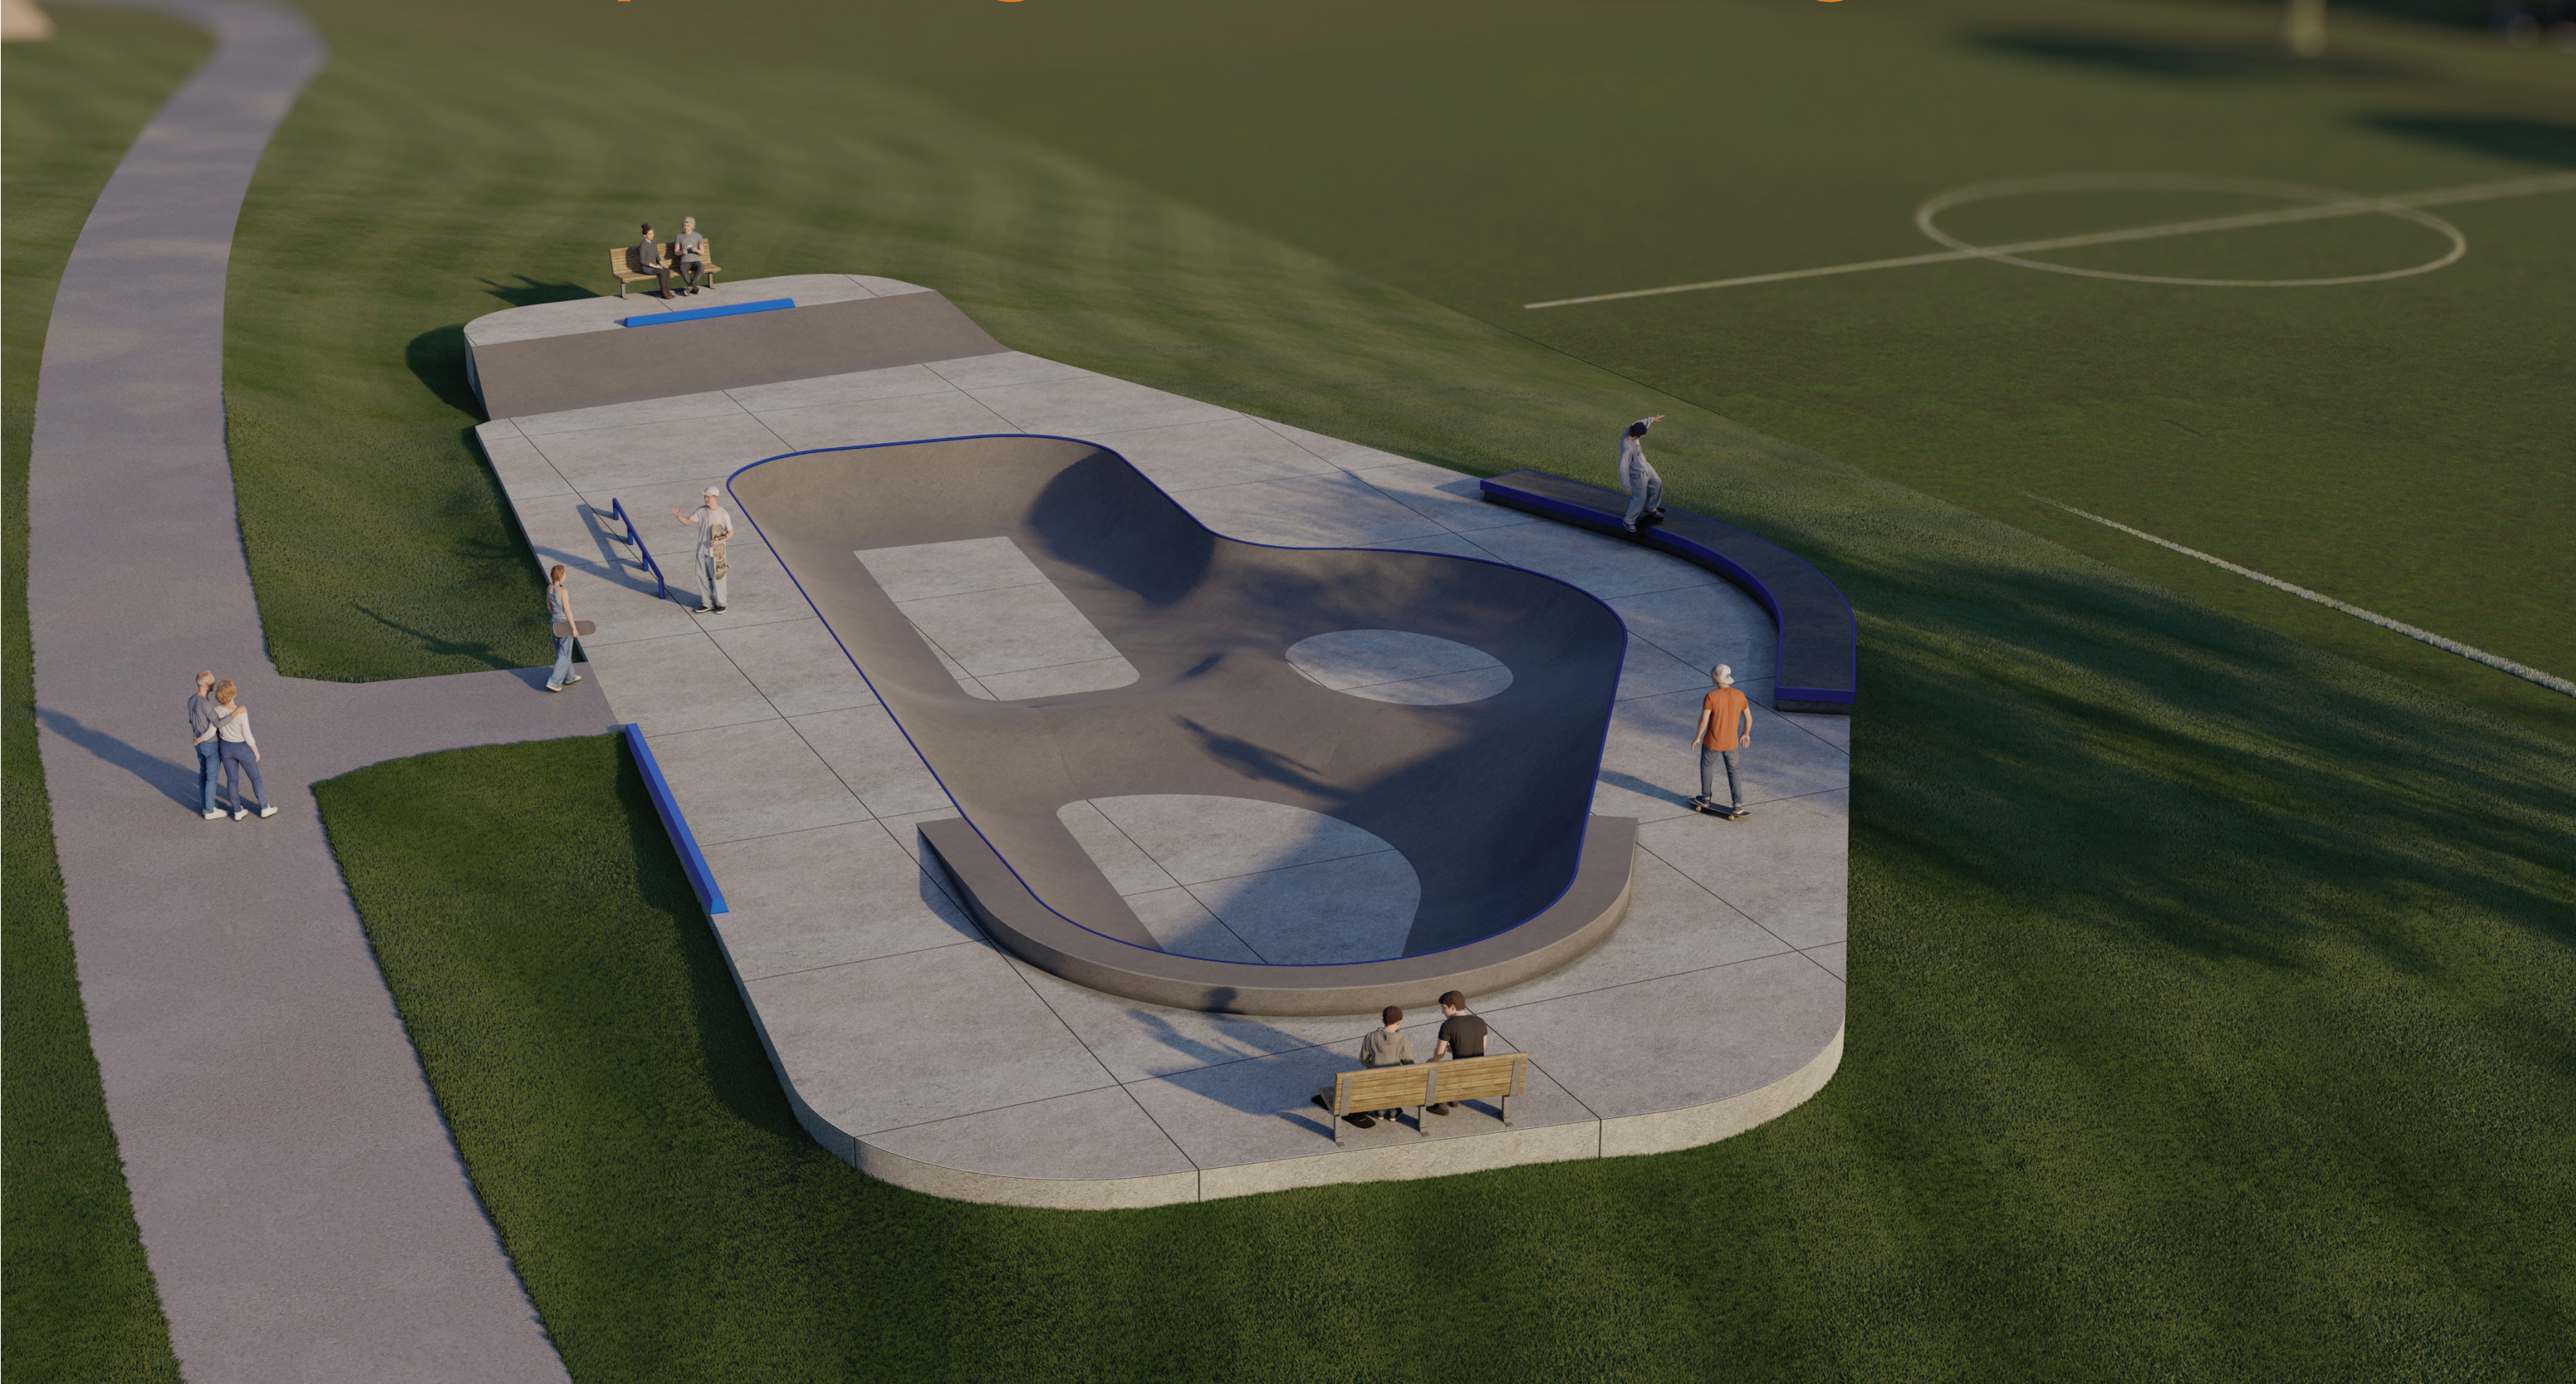

Bird's Eye View looking West

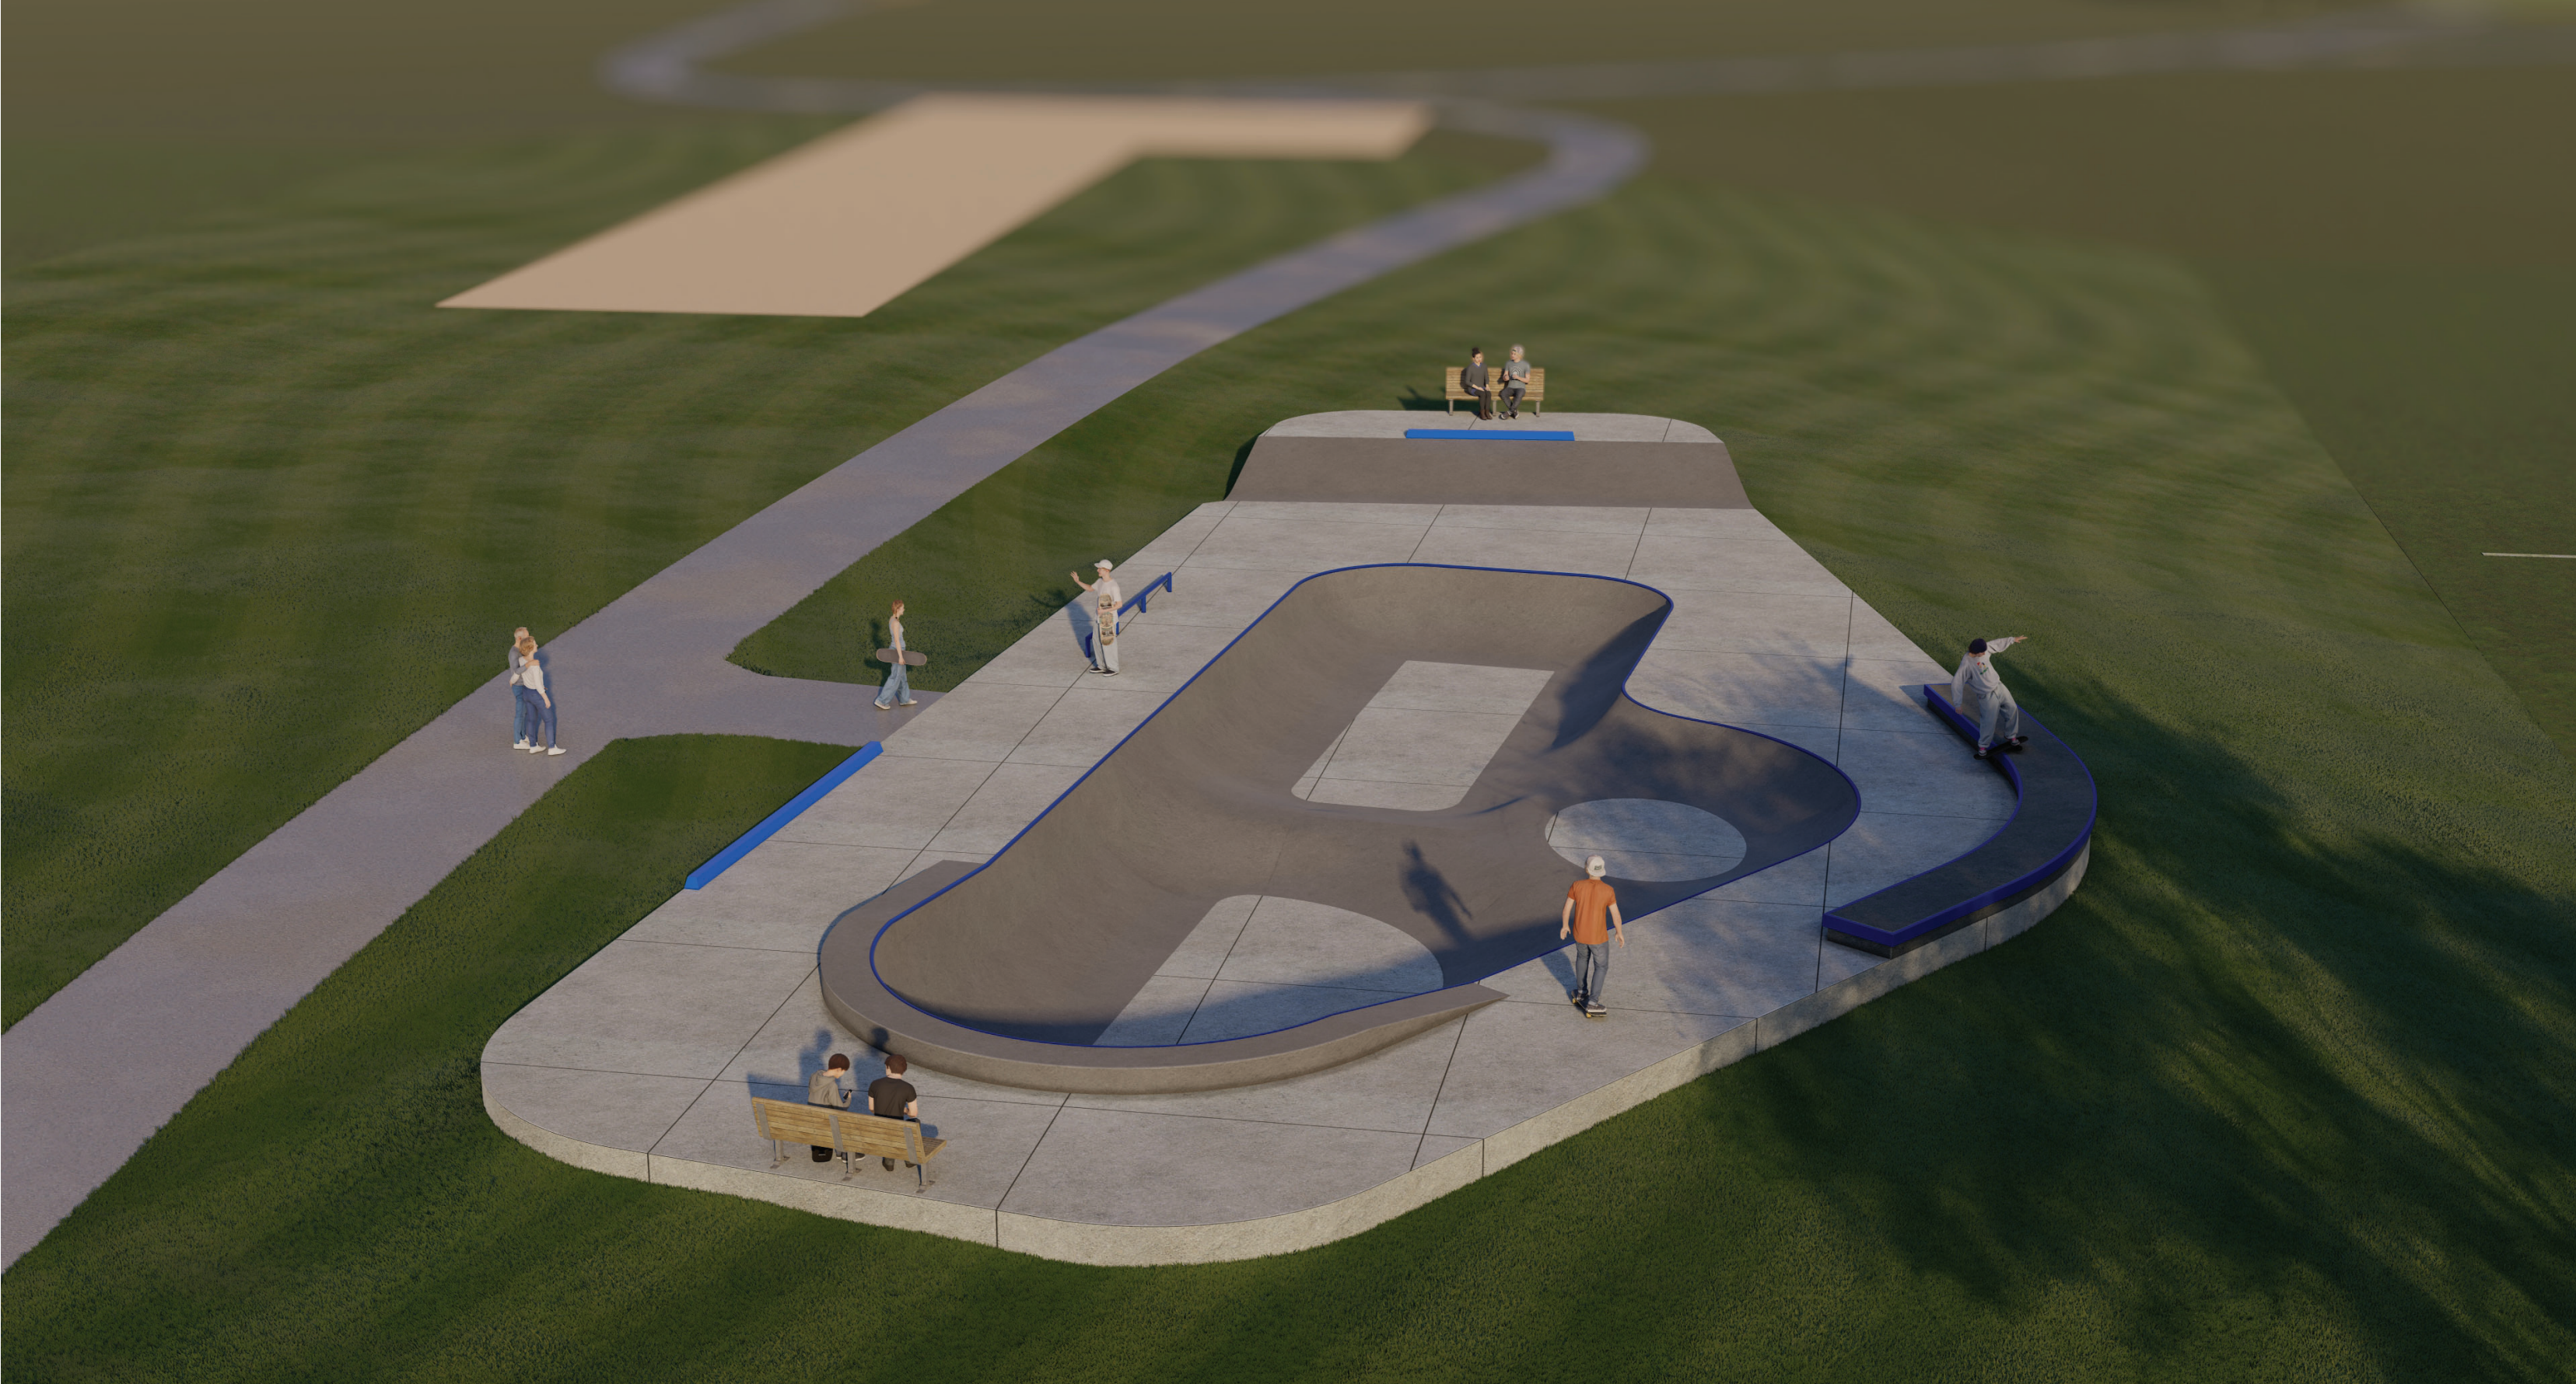

Bird's Eye View looking South West



Bird's Eye View looking Noth West



Bird's Eye View looking West


Final Concept Design 3D Renderings Sheet 2




Bowl Miniramp



Street Lanes for top of Bank

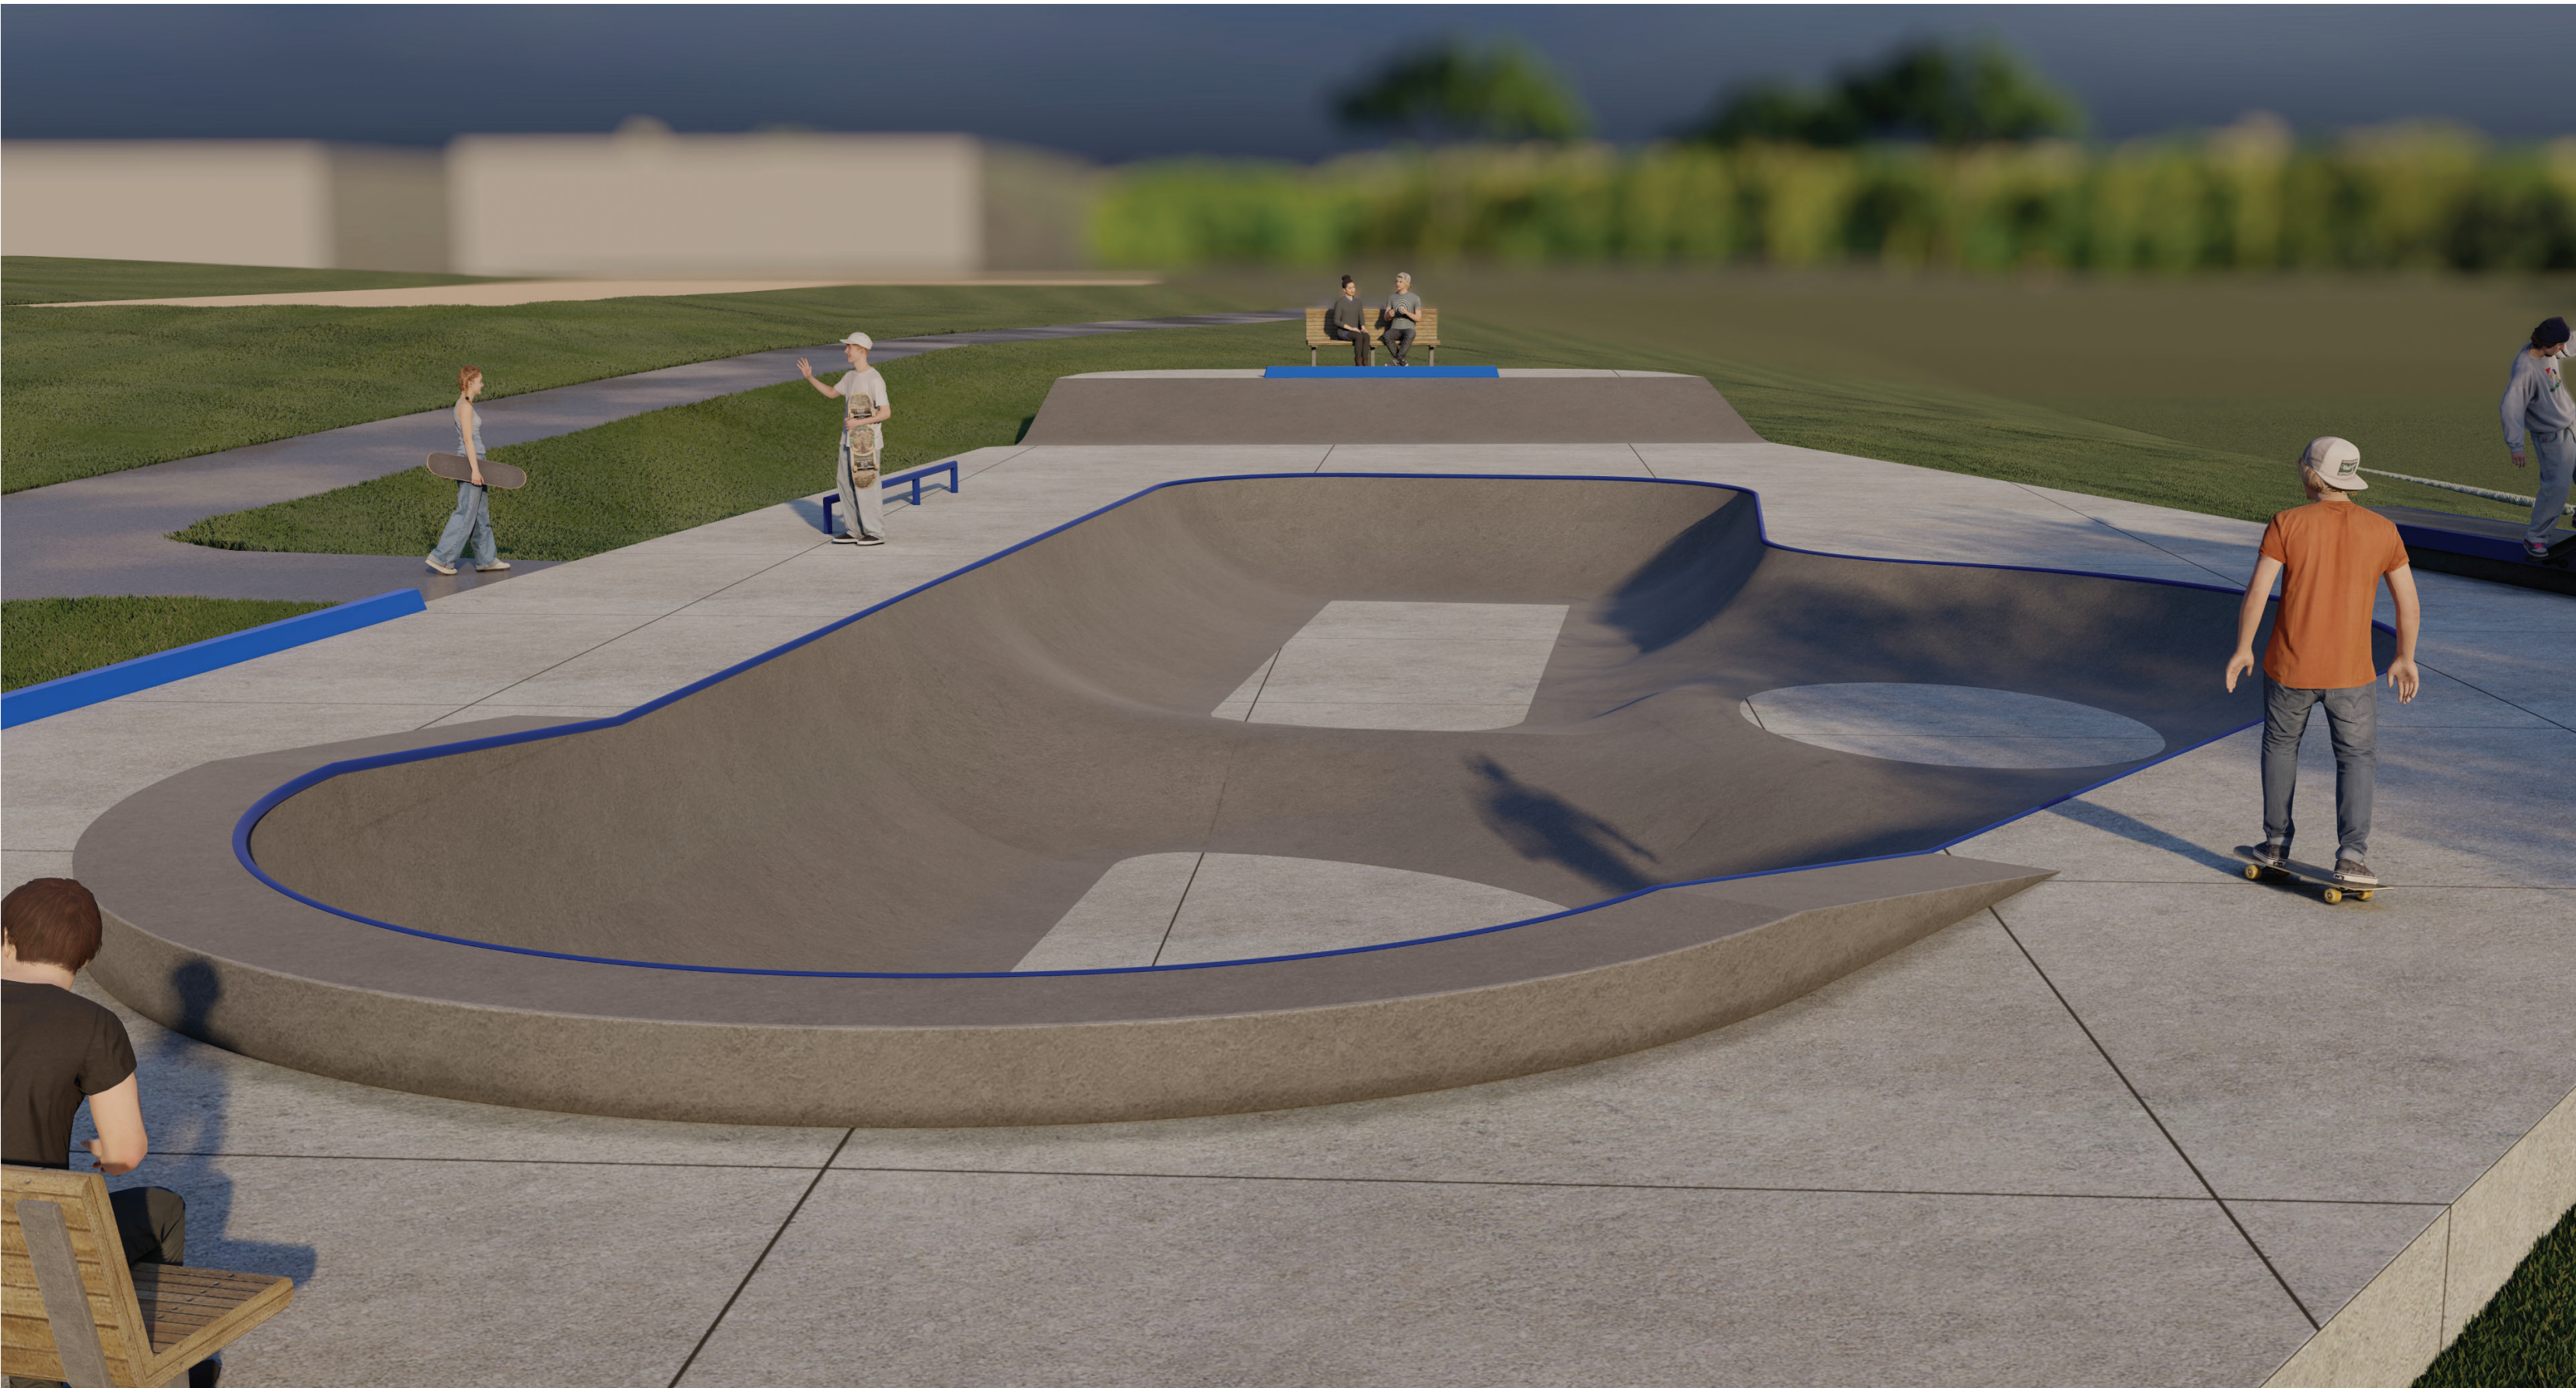

Bowl Deep End Extension looking towrds Miniramp

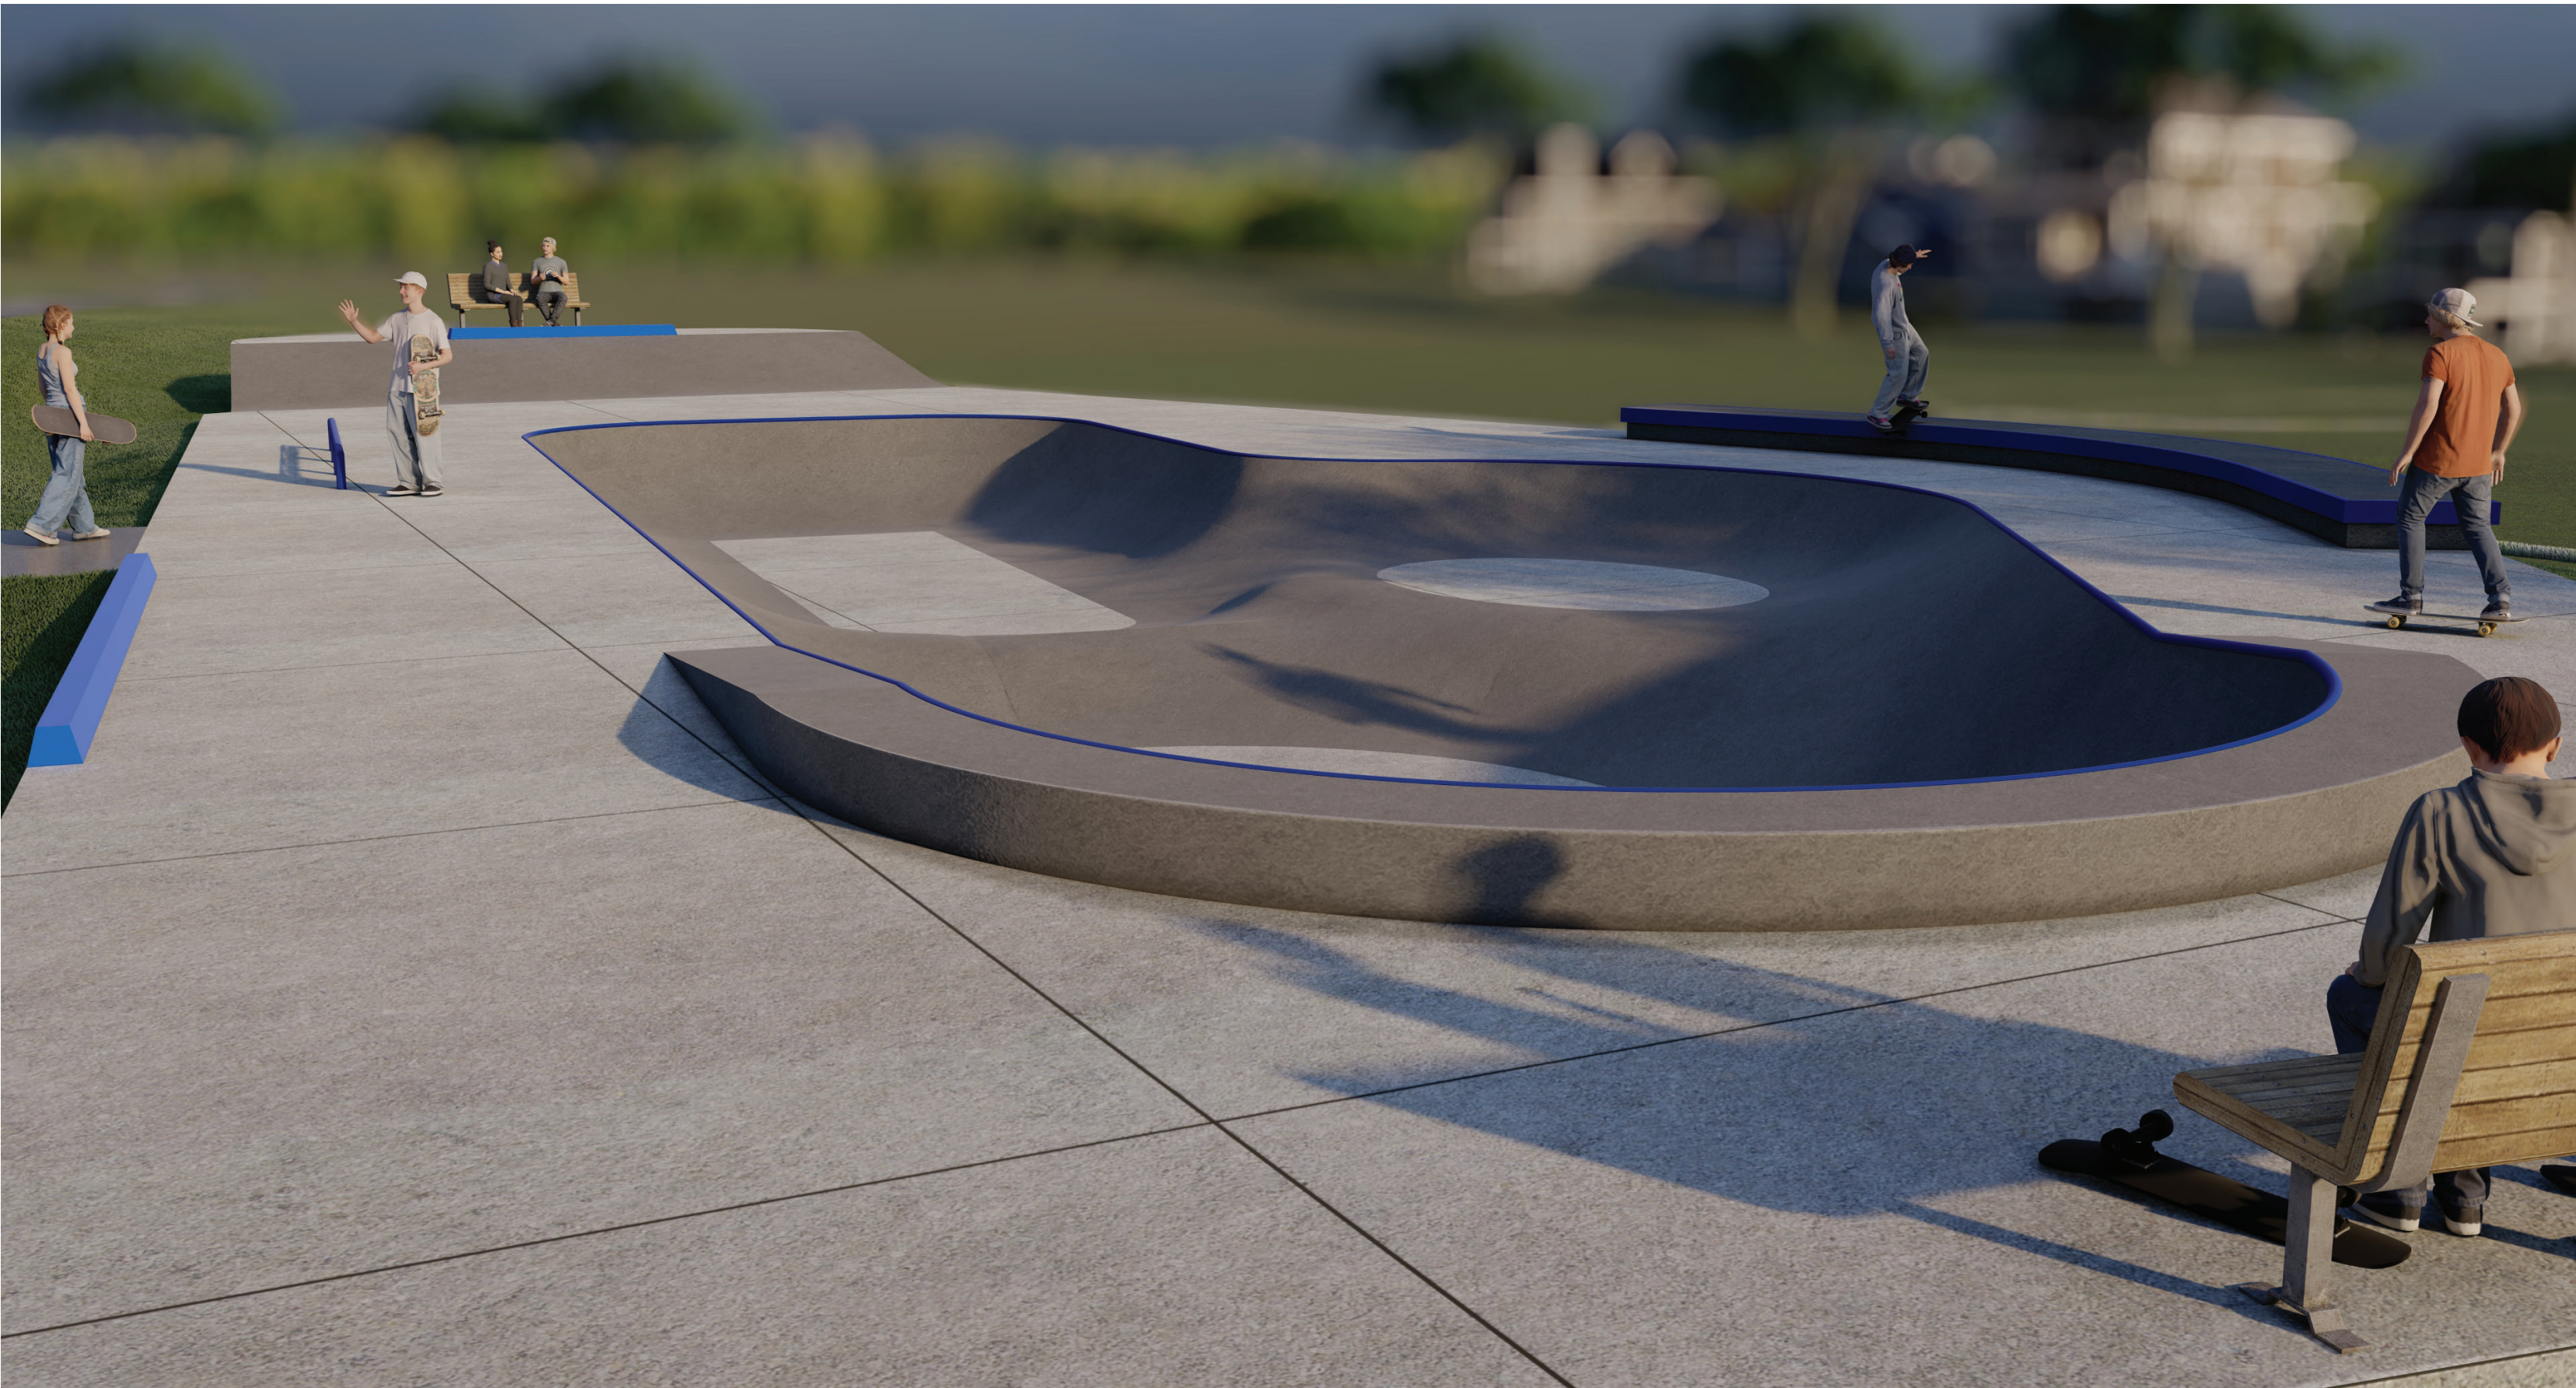

Bowl Deep End Pocket looking towards roll up Pocket